CONTEMPO REBATED DOUBLE GLAZED

ELEVATION
SCALE 1:20 @ A3

WITHOUT DOOR FRAME

REAR

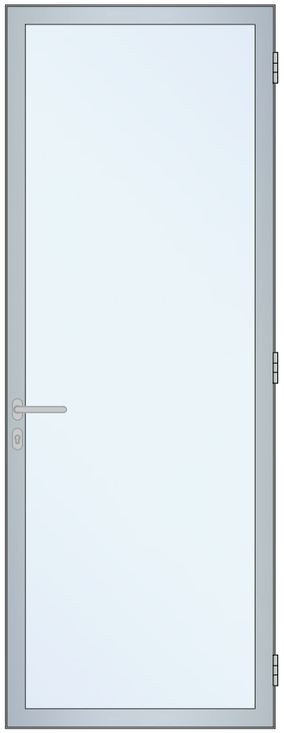

WITH DOOR FRAME

FRONT

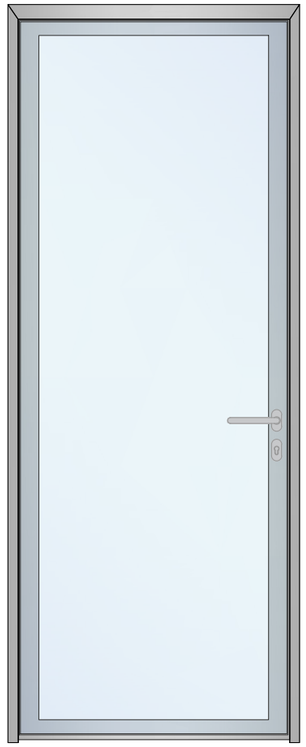

REAR

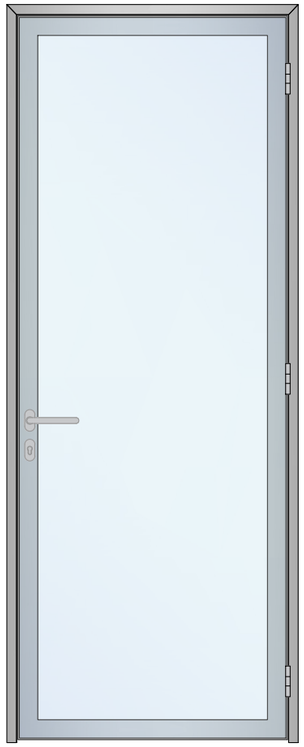

VERTICAL SECTION

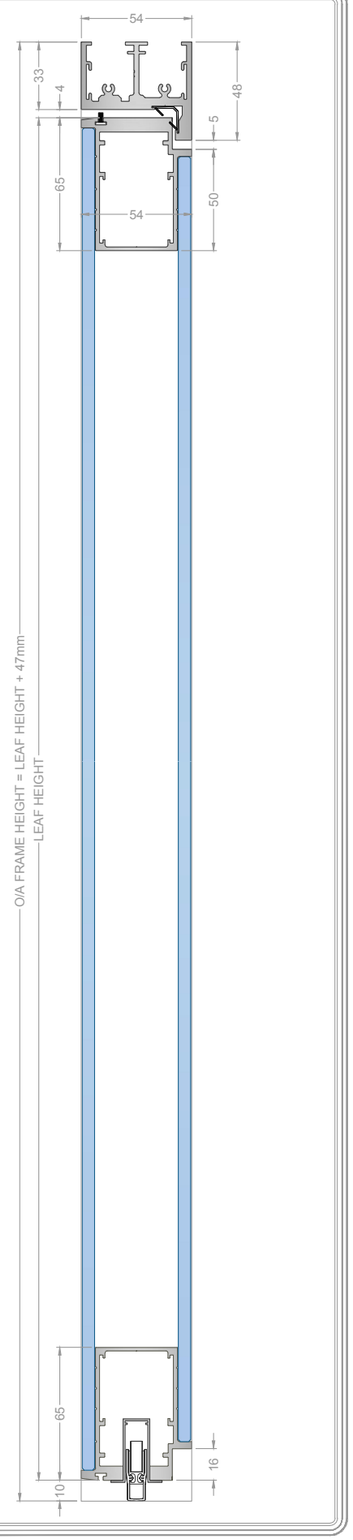

HORIZONTAL SECTION

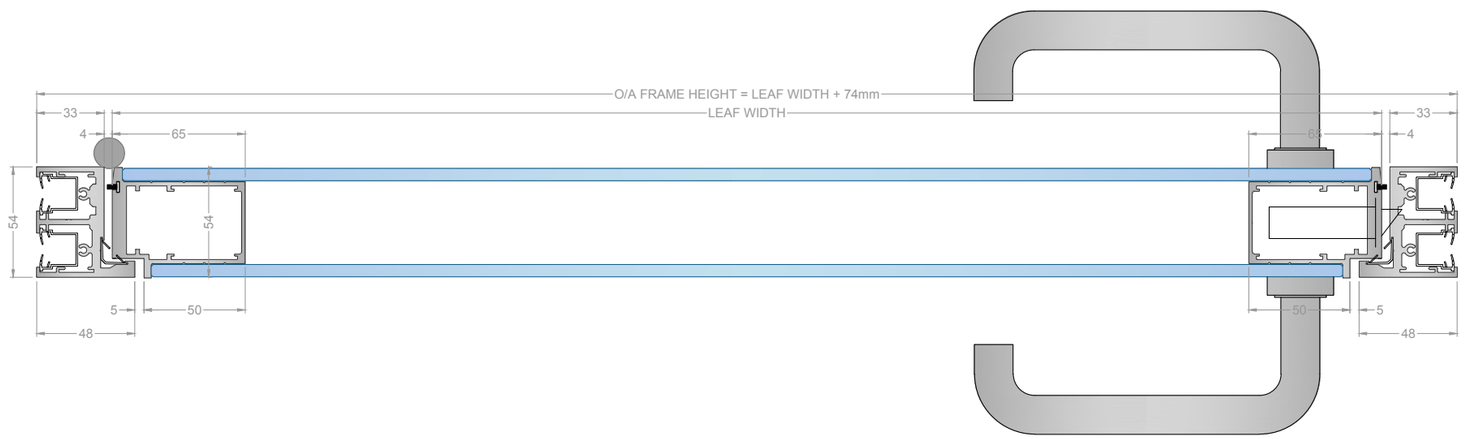

Drawing Title	Contempo Door Rebated Dbl Glazed Door Leaf
Scale @ A3 unless stated	1:3
Drawn by	SB
Checked	-
Date	03/01/19
Drawing no.	DR-CTPRDG-FM
Rev.	-

FusionPartitions
Unit 6, I O Centre,
Salbrook Road Industrial Estate,
Salfords, Surrey,
RH1 5GJ
T: +44 (0)1293 220970
E: info@fusionpartitions.com

- Aluminium
- Glass
- Steel
- Gasket
- Timber
- Insulation
- Plasterboard
- Glazing Packer

Do not scale this drawing (printed or electronic versions)

This drawing is copyright

Discrepancies and/or ambiguities within this drawing, between it and information given elsewhere, must be reported immediately to this office for clarification before proceeding.

All works to be carried out in accordance with the latest British Standards/Codes of Practice unless specifically directed otherwise in the specification.

Responsibility for the reproduction of this drawing in paper form, or if issued in electronic format, lies with the recipient to check that all information has been replicated in full and is correct when compared to the original paper or electronic image.

Graphical representations of details on this drawing have been co-ordinated, but are approximations only. Please refer to Specifications and / or Details for actual sizes.