PROFILE

IDENTIFICATION

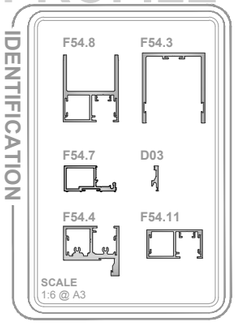

WALL ABUTMENT

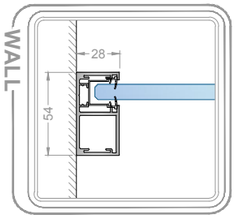

HEAD & BASE

SINGLE GLAZED

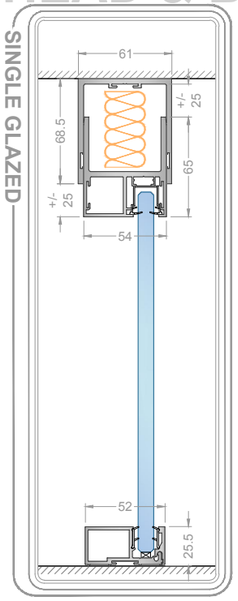

DOORFRAMES

VERTICAL HEAD

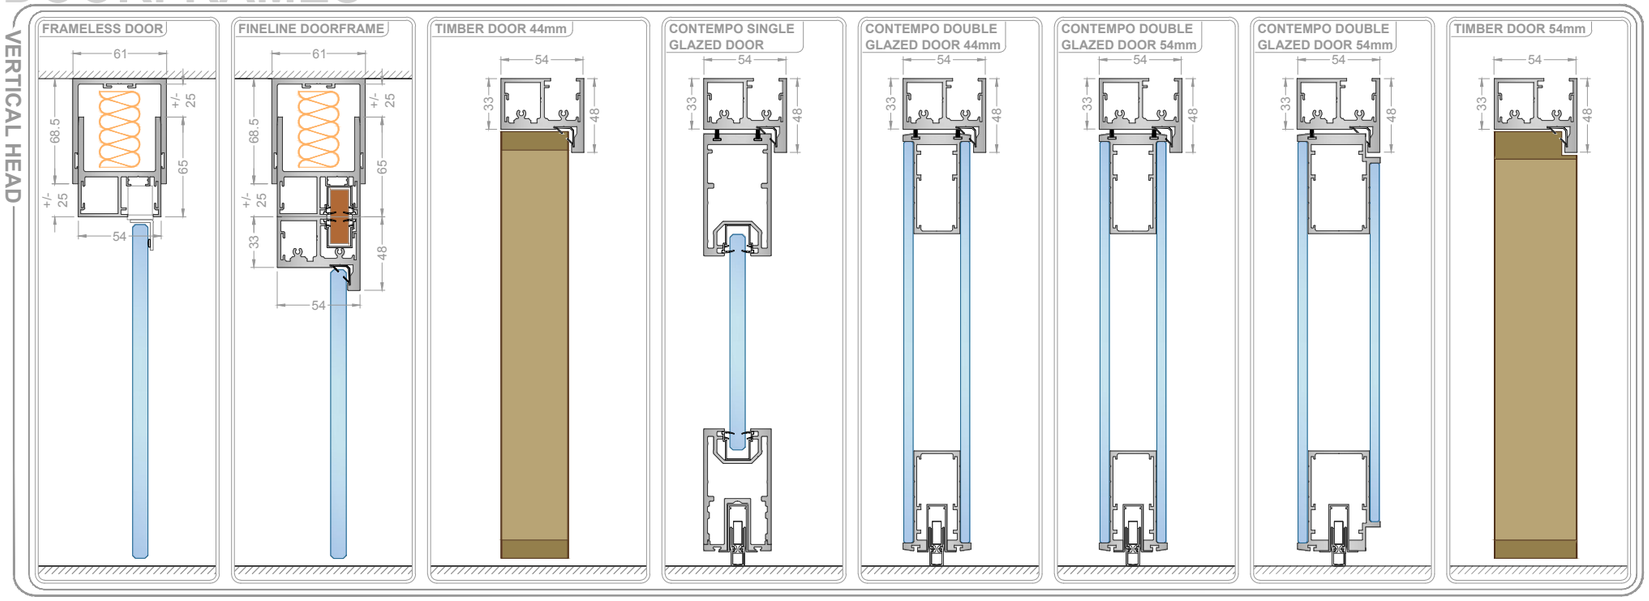

HORIZONTAL JAMB

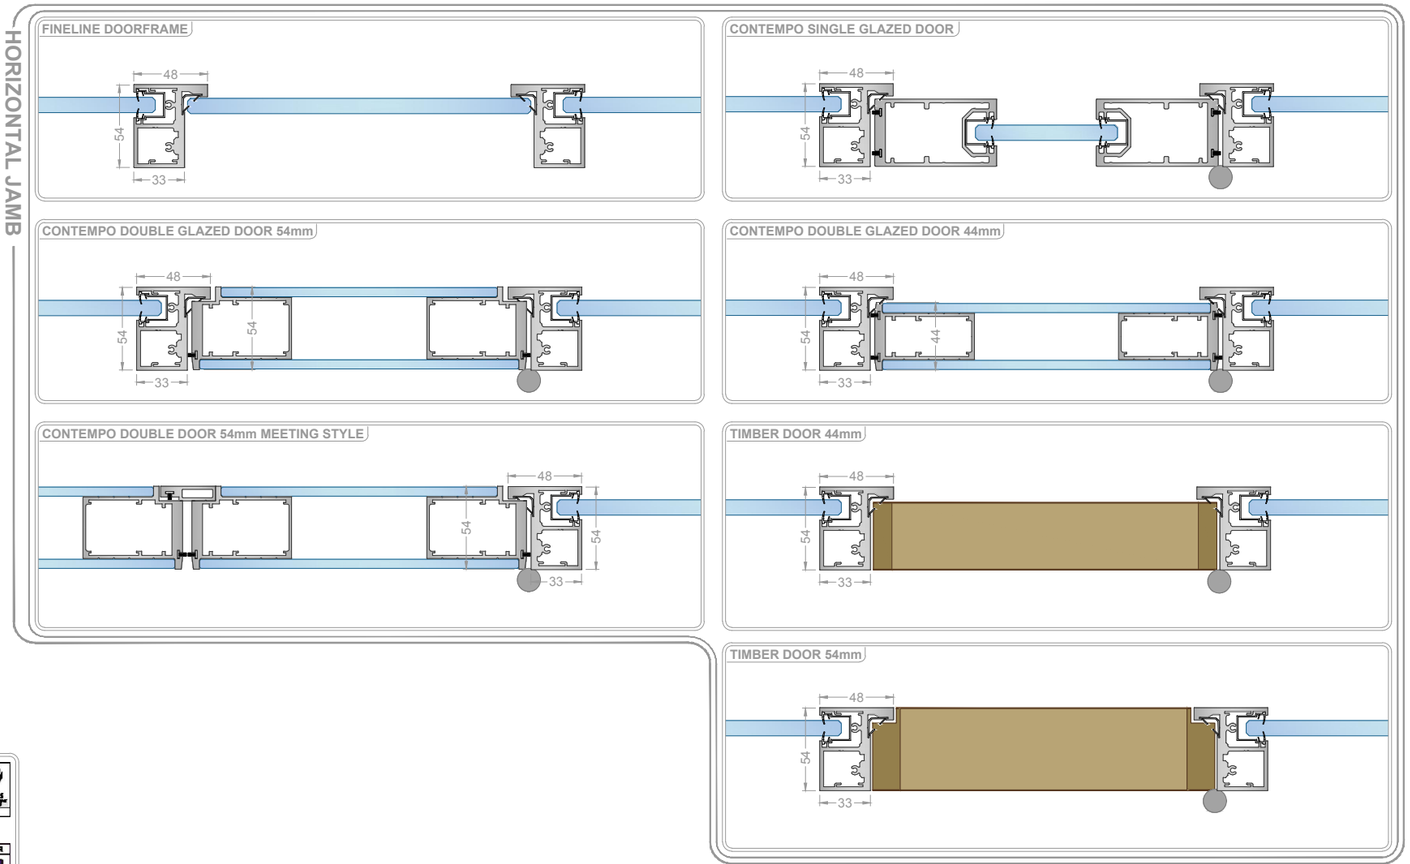

GLASS JOINT

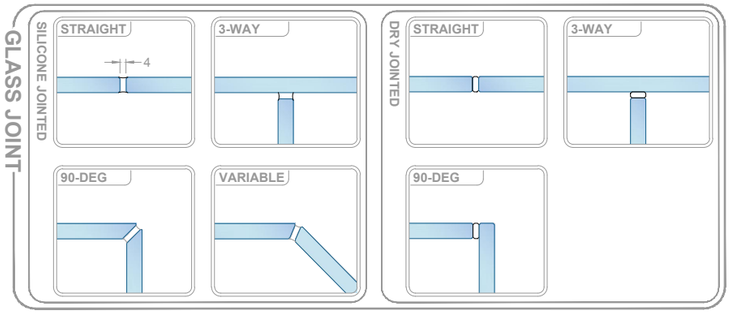

Performance Summary

System Title: Fineline - Clear Single Glazed with Deflection

Document No.	Description	Rw
FSG-AP1	10mm Toughened Glass	34 dB
FSG-AP2	12mm Toughened Glass	36 dB
FSG-AP3	12.8mm Acoustic Safety Glass	40 dB
CGD-AP10	Contempo 12mm Toughened Glass Door	36 dB
CGD-AP1	Contempo 12.8mm Acoustic Safety Glass Door	40 dB
CGD-AP2	Contempo 6 & 6mm Toughened Glass Door	41 dB
CGD-AP7	Contempo Type 'S' Double Glazed Door	46 dB
CDG-AP8	Contempo 6 & 6mm Toughened 54mm Rebated Glass Door	41 dB
CDG-AP11	Contempo Type '54S' Double Glazed 54mm Rebated Door	46 dB
FTD-AP2	Timber Door 44mm in Timber Frame	36 dB
FTD-AP3	Timber Door 44mm in MDF Veneered Frame	36 dB
FTD-AP4	Timber Door 44mm in Aluminium Frame	36 dB
FTD-AP5	Timber Door 54mm in Aluminium Frame	36 dB
FTD-AP1	Timber Door 44mm in Aluminium Frame	37 dB

Drawing Title: Fineline Single Glazed Deflection Option

Scale @ A3: 1:4 unless stated | Drawn by: S.BM | Checked: - | Date: 09/01/18

Drawing no.: FL-SGDF-FM | Rev.: 04

FusionPartitions
Unit 6, I O Centre, Salbrook Road Industrial Estate, Salfords, Surrey. RH1 5GJ
T: +44 (0)1293 220970
E: info@fusionpartitions.com

- Aluminium
- Glass
- Steel
- Gasket
- Timber
- Insulation
- Plasterboard
- Glazing Packer

Do not scale this drawing (printed or electronic versions)

This drawing is copyright

Discrepancies and/or ambiguities within this drawing, between it and information given elsewhere, must be reported immediately to this office for clarification before proceeding.

All works to be carried out in accordance with the latest British Standards/Codes of Practice unless specifically directed otherwise in the specification.

Responsibility for the reproduction of this drawing in paper form, or if issued in electronic format, lies with the recipient to check that all information has been replicated in full and is correct when compared to the original paper or electronic image.

Graphical representations of details on this drawing have been co-ordinated, but are approximations only. Please refer to Specifications and / or Details for actual sizes.